INTEGRA WINDOWS

UNIT 4/36 RALPH ST

ALEXANDRIA NSW 2015

(02) 8964 7764

INFO@INTEGRAWINDOWS.COM.AU
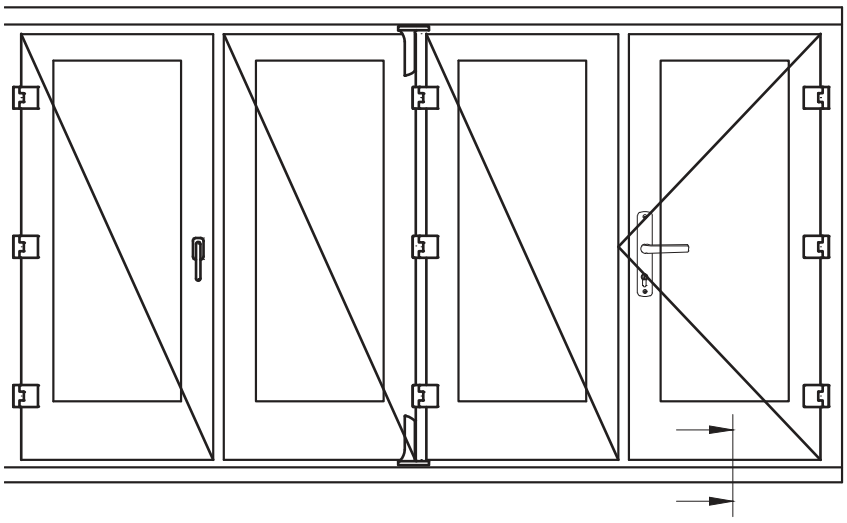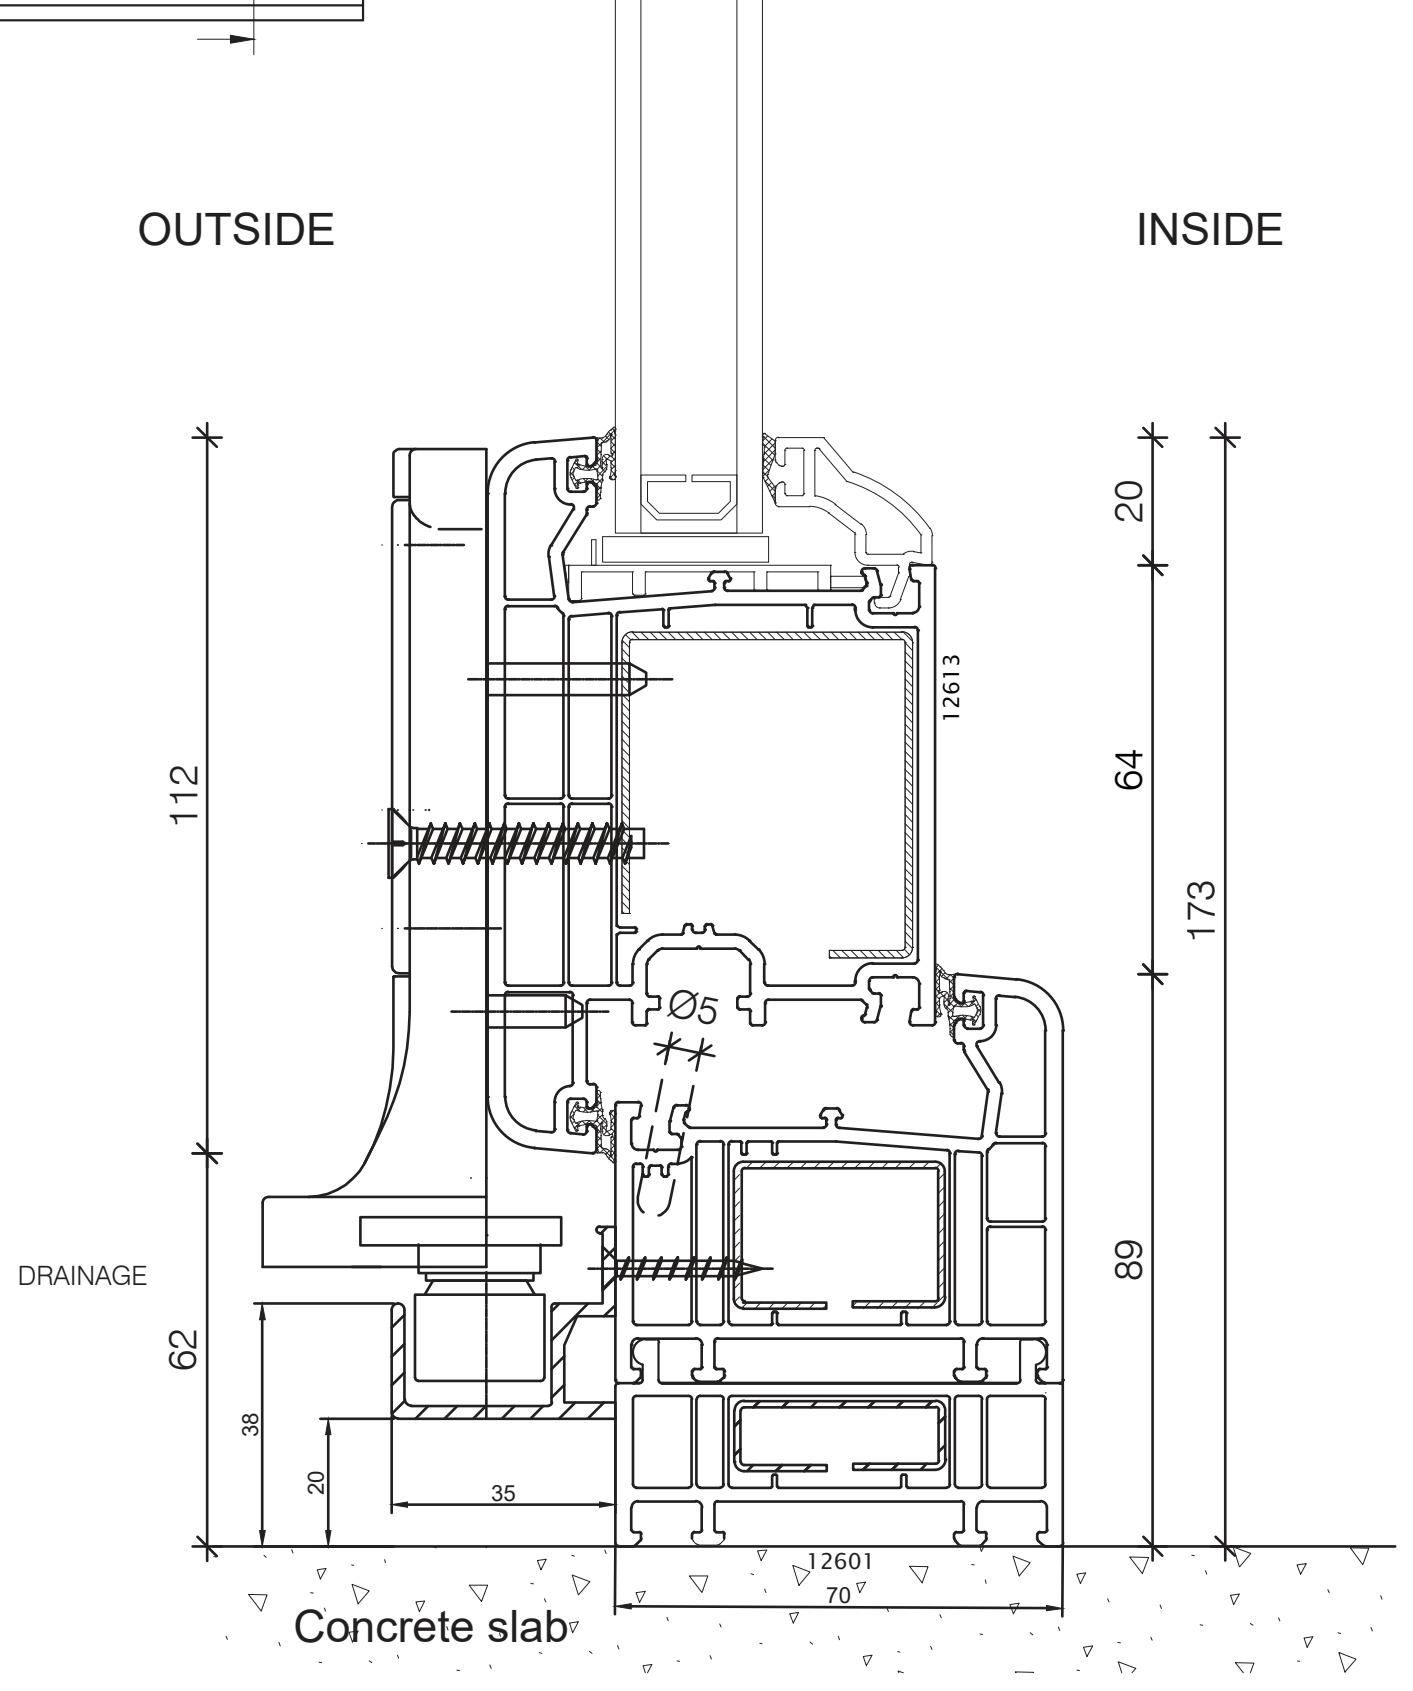
DWG. NAME	DWG. NO
BI-FOLD DOOR OUTWARD OPENING uPVC THRESHOLD	3.01