| | | | |
|---|---|---|---|
| INTEGRA WINDOWS | UNIT 4/36 RALPH ST<br>ALEXANDRIA NSW 2015<br>(02) 8964 7764<br>INFO@INTEGRAWINDOWS.COM.AU | DWG. NAME | DWG. NO |
| | | TILT AND SLIDE DOOR<br>INWARD OPENING | 3.10.2 |

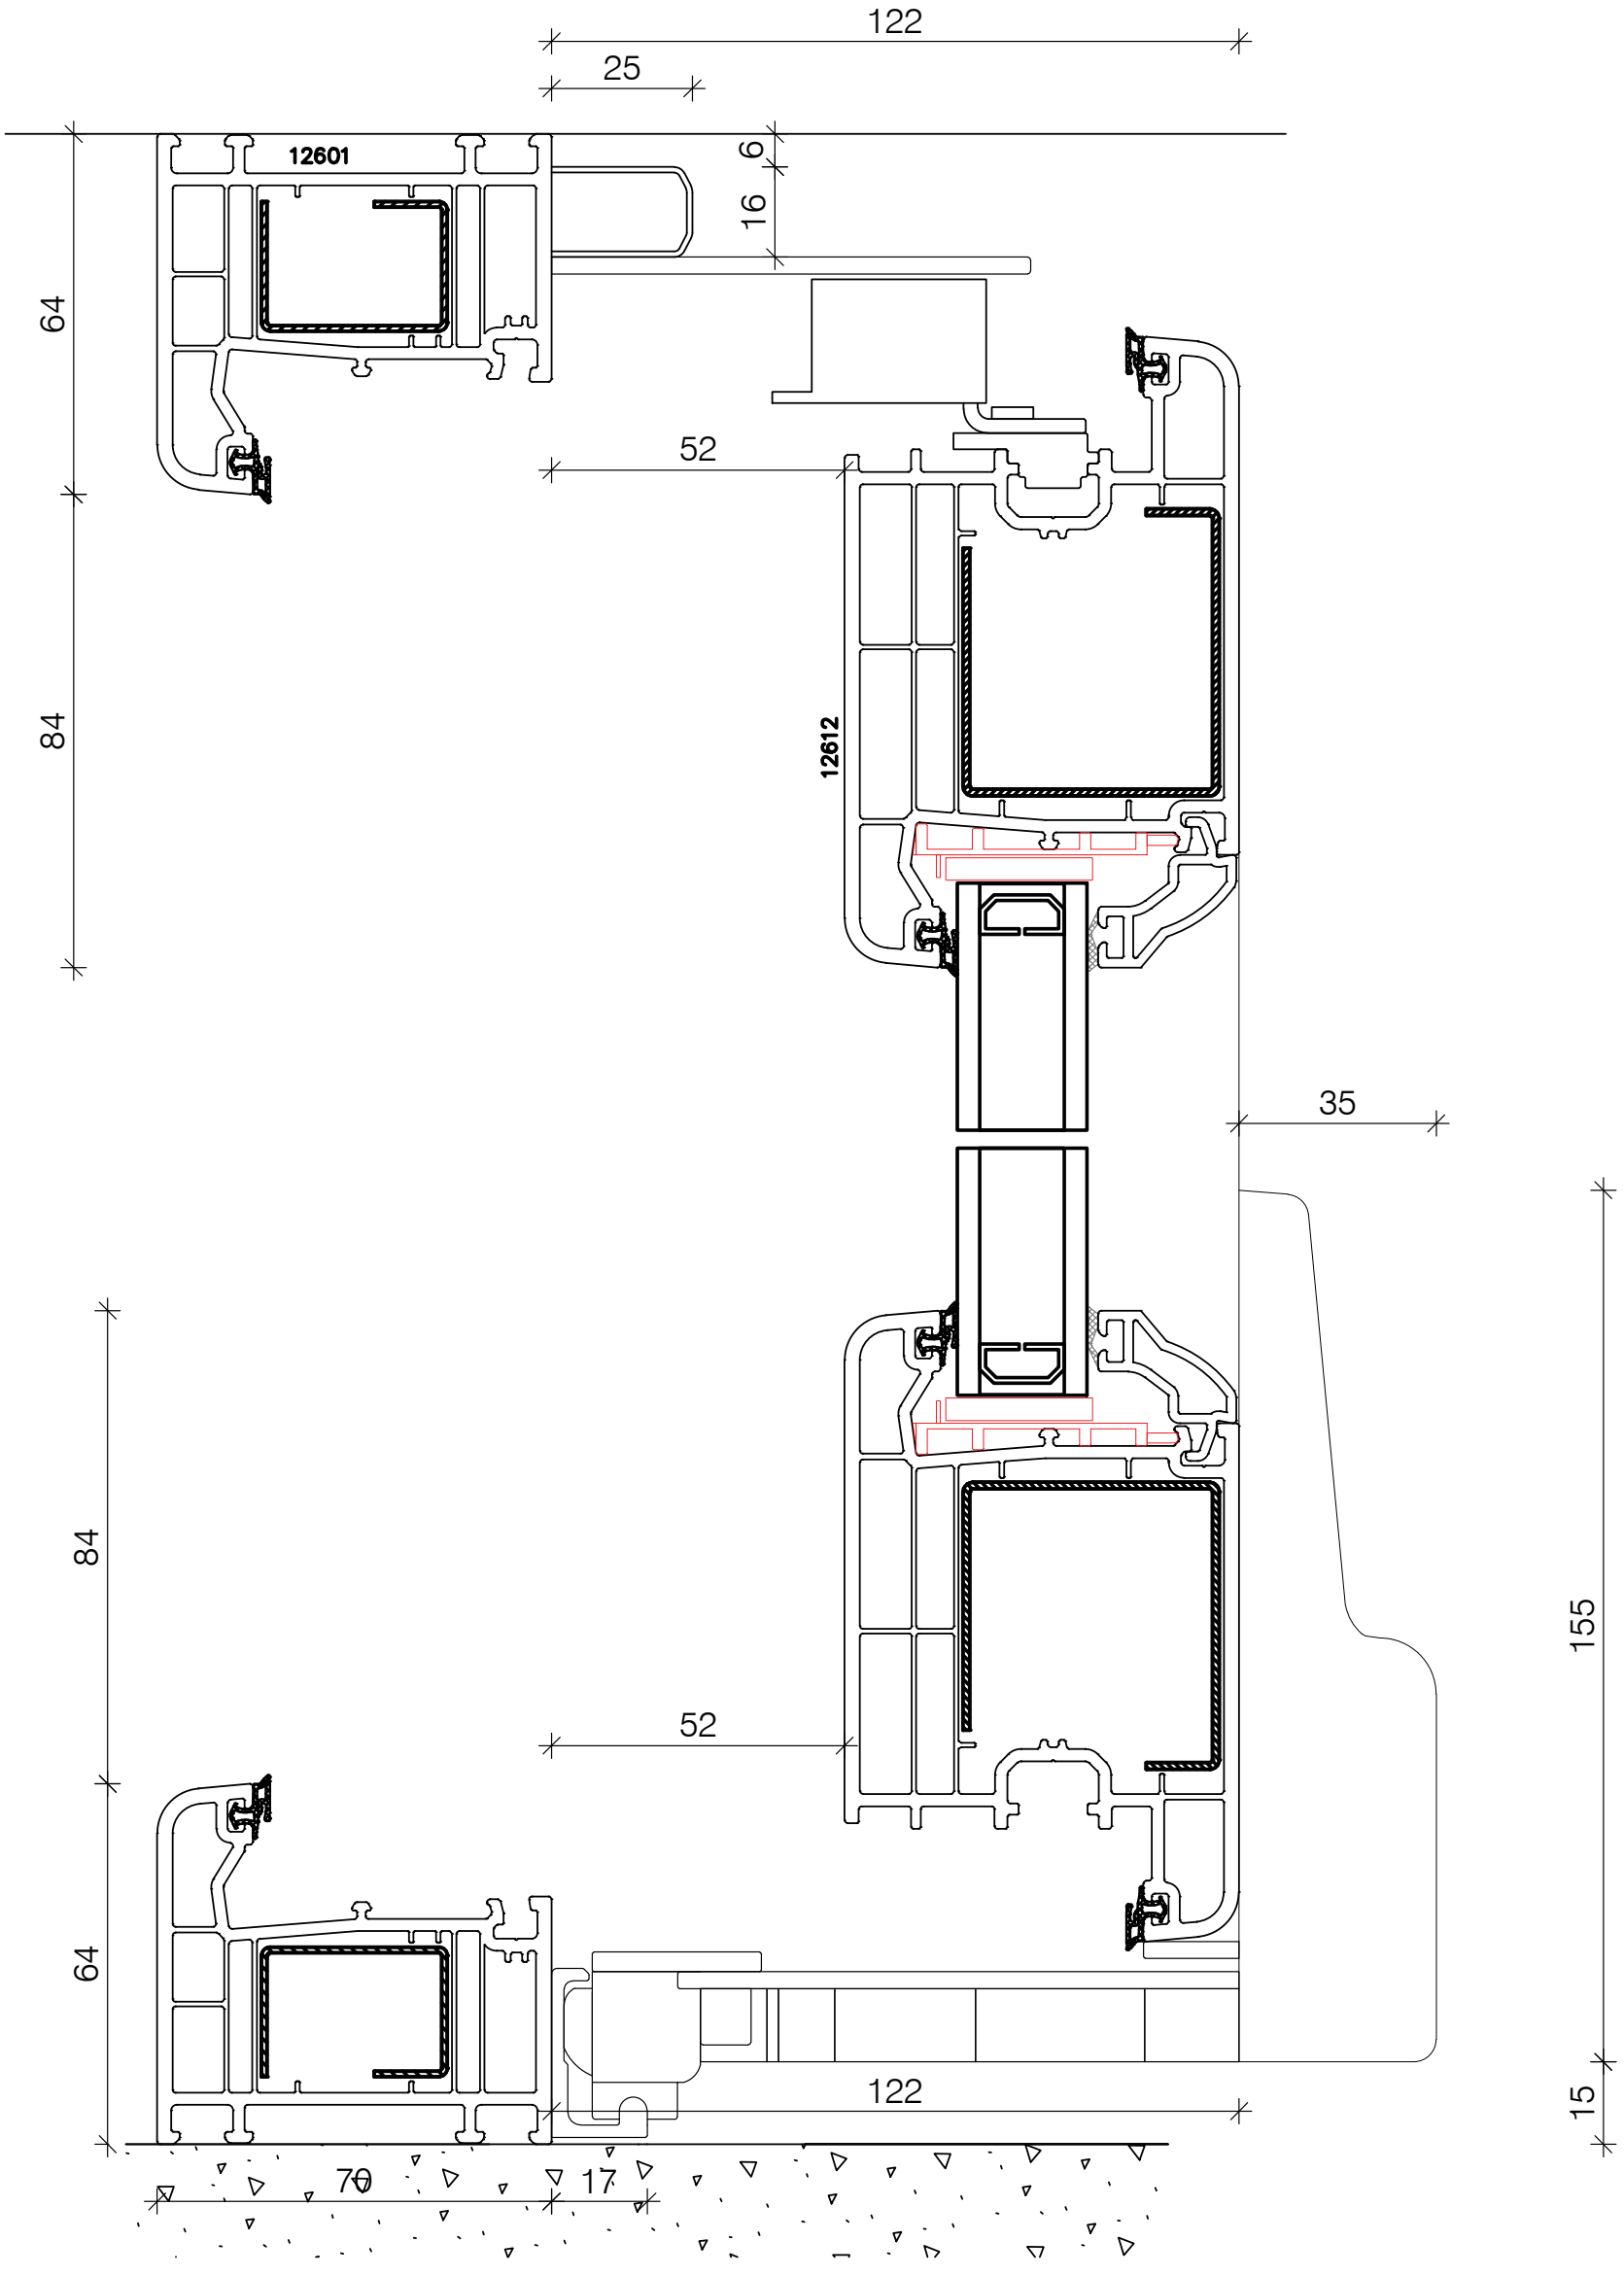


Technical documents are subject to change without notice